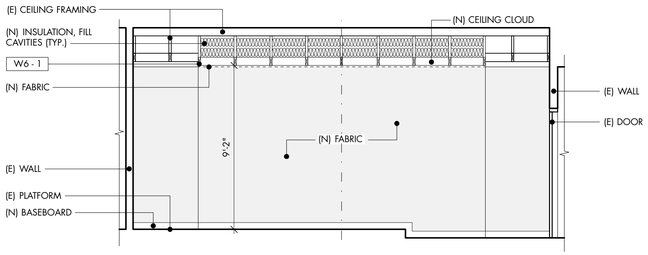

C-1 INTERIOR SECTIONS SCALE: 1/4" = 1'-0"

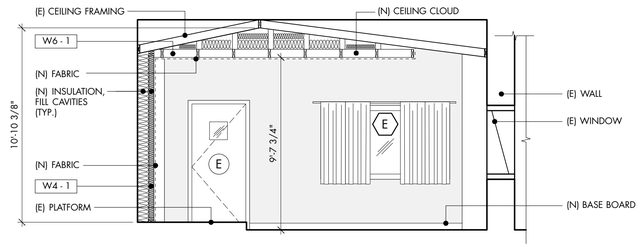

C-8 INTERIOR SECTIONS SCALE: 1/4" = 1'-0"

THESE DOCUMENTS AND THEIR CONTENT CONTAIN INFORMATION PROPRIETARY TO nonzero\architecture AND ARE PROTECTED BY LEGAL COPYRIGHTS.
ALL RIGHTS RESERVED. © nonzero\architecture

studio **bau:ton**
AUDIOVISUAL FACILITIES

PLAN LEGEND

Room Name
Room Number

X — DOOR SYMBOL

X — WINDOW SYMBOL

1 / A1 — BUILDING SECTION

1 / A1 — DETAIL

A / B / C / D — 1 / A1 — INTERIOR ELEVATION

DATUM, ELEVATION MARKER

X'-XX" HD. HT. — DOOR, WINDOW HEAD HEIGHT

℄ — CENTER LINE

WALL TO REMOVE

(E) WALL - SEE WALL TYPES, A500

(N) WALL - SEE WALL TYPES, A500

F.G.	FINISH GRADE
F.F.	FINISH FLOOR
F.S.	FINISH SURFACE
F.H.	FULL HEIGHT WALL
T.P.	TOP PLATE
T.O.	TOP OF
B.O.	BOTTOM OF

NO	DESCRIPTION	BY	DATE	NO.	DESCRIPTION	BY	DATE
1	CONSTRUCTION	DG	05.08.12				

KEYPLAN

nonzero\architecture
PETER GRUENEISEN FAIA

3200 AIRPORT AVENUE, SUITE 20
SANTA MONICA CALIFORNIA 90405

310 313 1000 telephone

info@nonzeroarch.com

www.nonzeroarch.com
www.bauton.com

PROJECT
TENANT IMPROVEMENT
STEVE JABLONSKY
1660 9TH ST., SANTA MONICA, CA 90404

DRAWING
SECTIONS - NEW

STAMP
LICENSED ARCHITECT
PETER GRUENEISEN
C-21703
REN. MAR 2013
STATE OF CALIFORNIA

DATE 04.09.12	PROJECT NO. 28-306
DRAWN MH/DG	
REVIEWED PG	DRAWING NO. A210
SCALE AS NOTED	

Date: May 8, 2012
File name: CURRENT JABLONSKY AUDIOBANKS.vwx